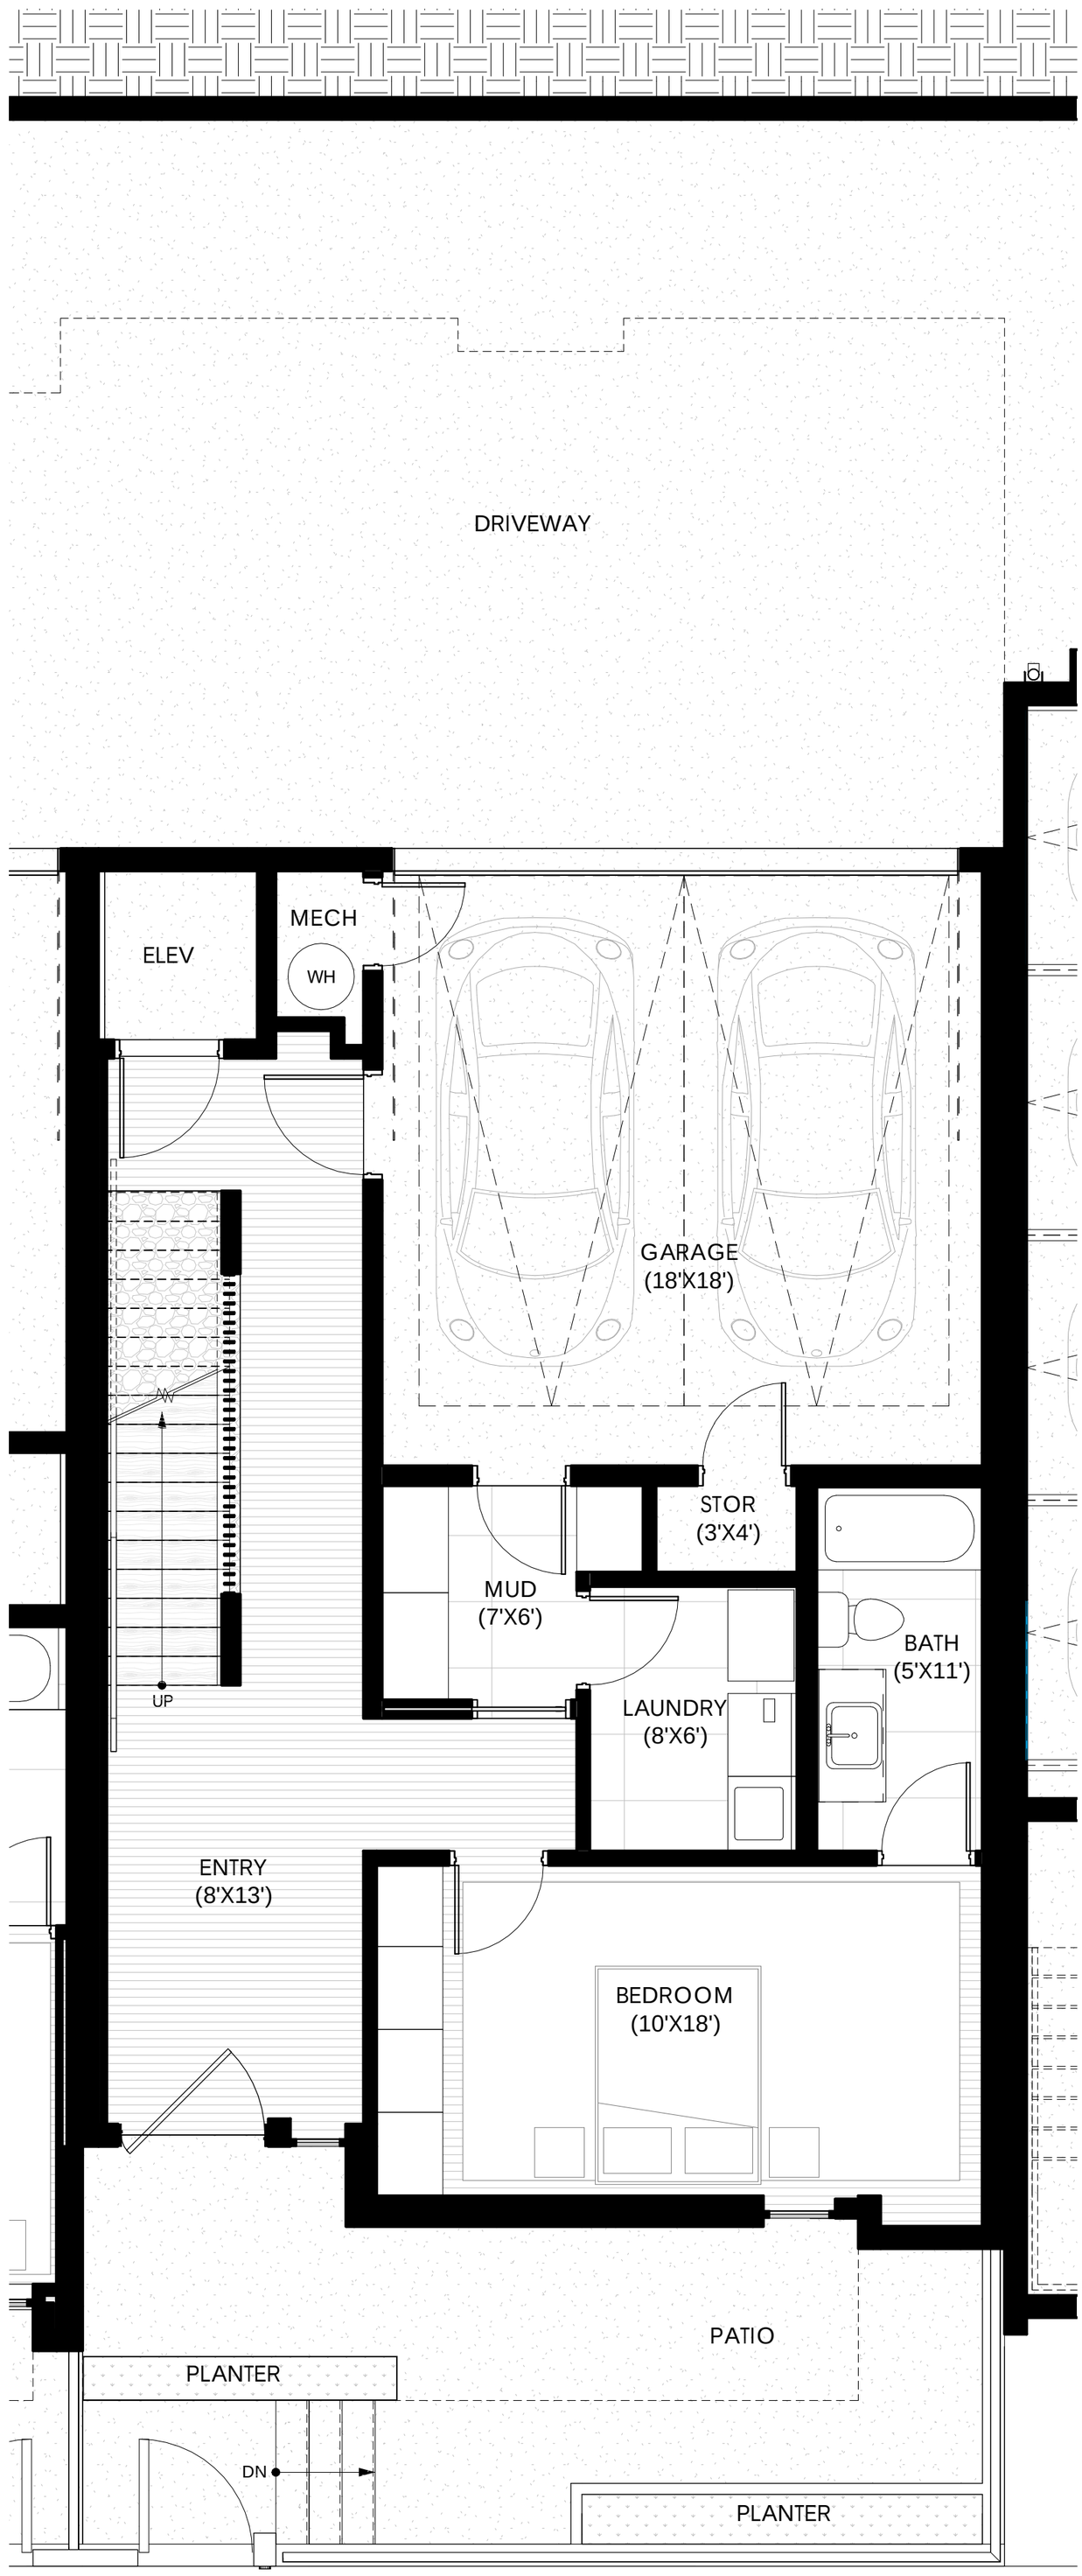
DRIVEWAY
ELEV
MECH
WH
GARAGE
(18'X18')
UP
STOR
(3'X4')
MUD
(7'X6')
BATH
(5'X11')
LAUNDRY
(8'X6')
ENTRY
(8'X13')
BEDROOM
(10'X18')
PATIO
PLANTER
DN
PLANTER

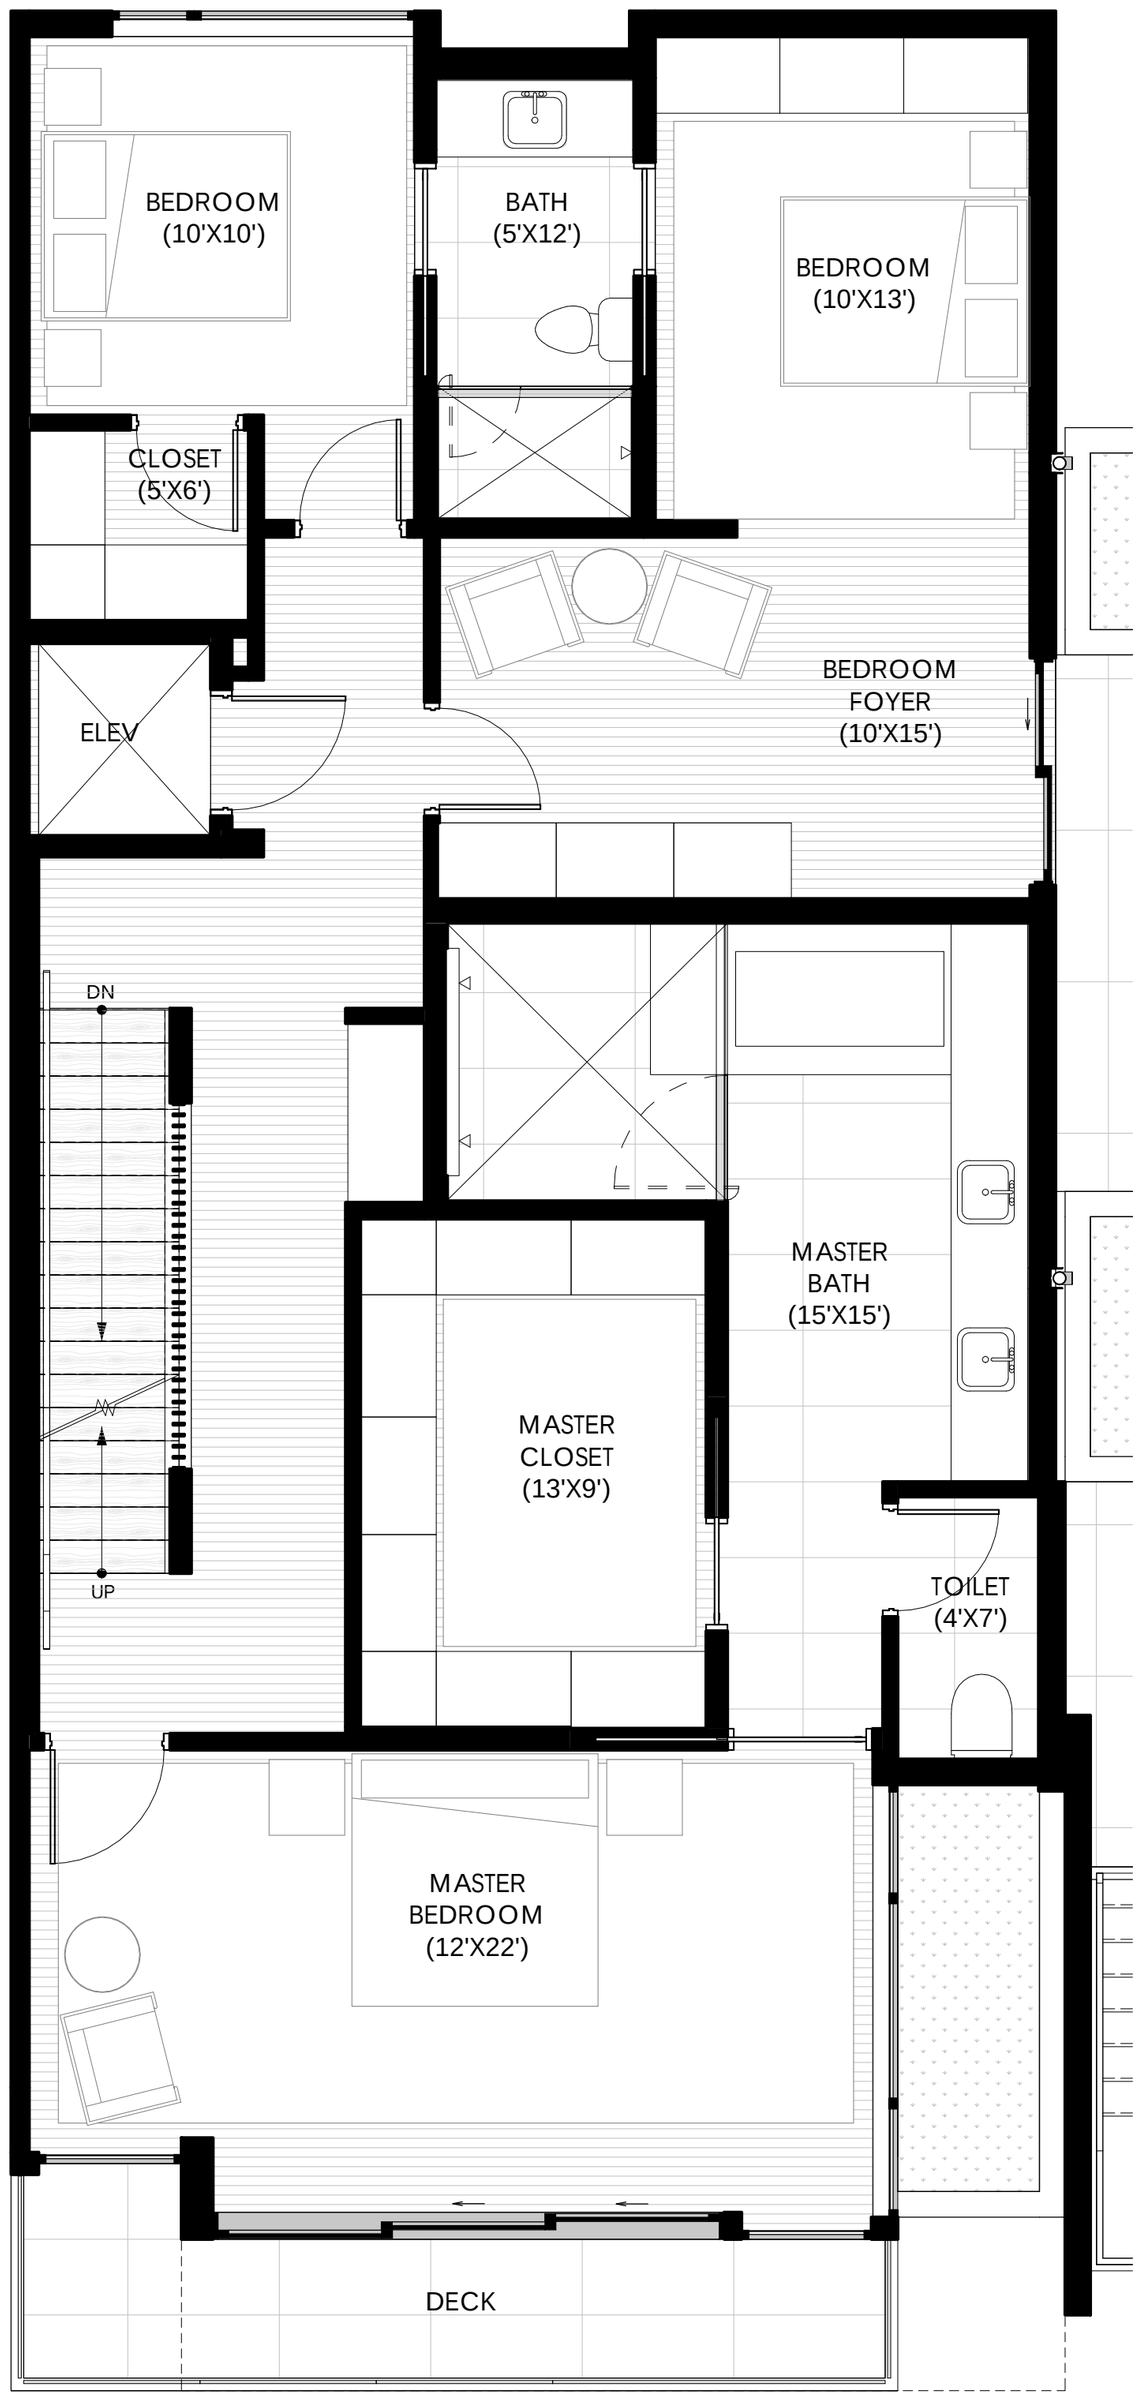
BEDROOM
(10'X10')
BATH
(5'X12')
BEDROOM
(10'X13')
CLOSET
(5'X6')
ELEV
BEDROOM
FOYER
(10'X15')
DN
UP
MASTER
BATH
(15'X15')
MASTER
CLOSET
(13'X9')
TOILET
(4'X7')
MASTER
BEDROOM
(12'X22')
DECK

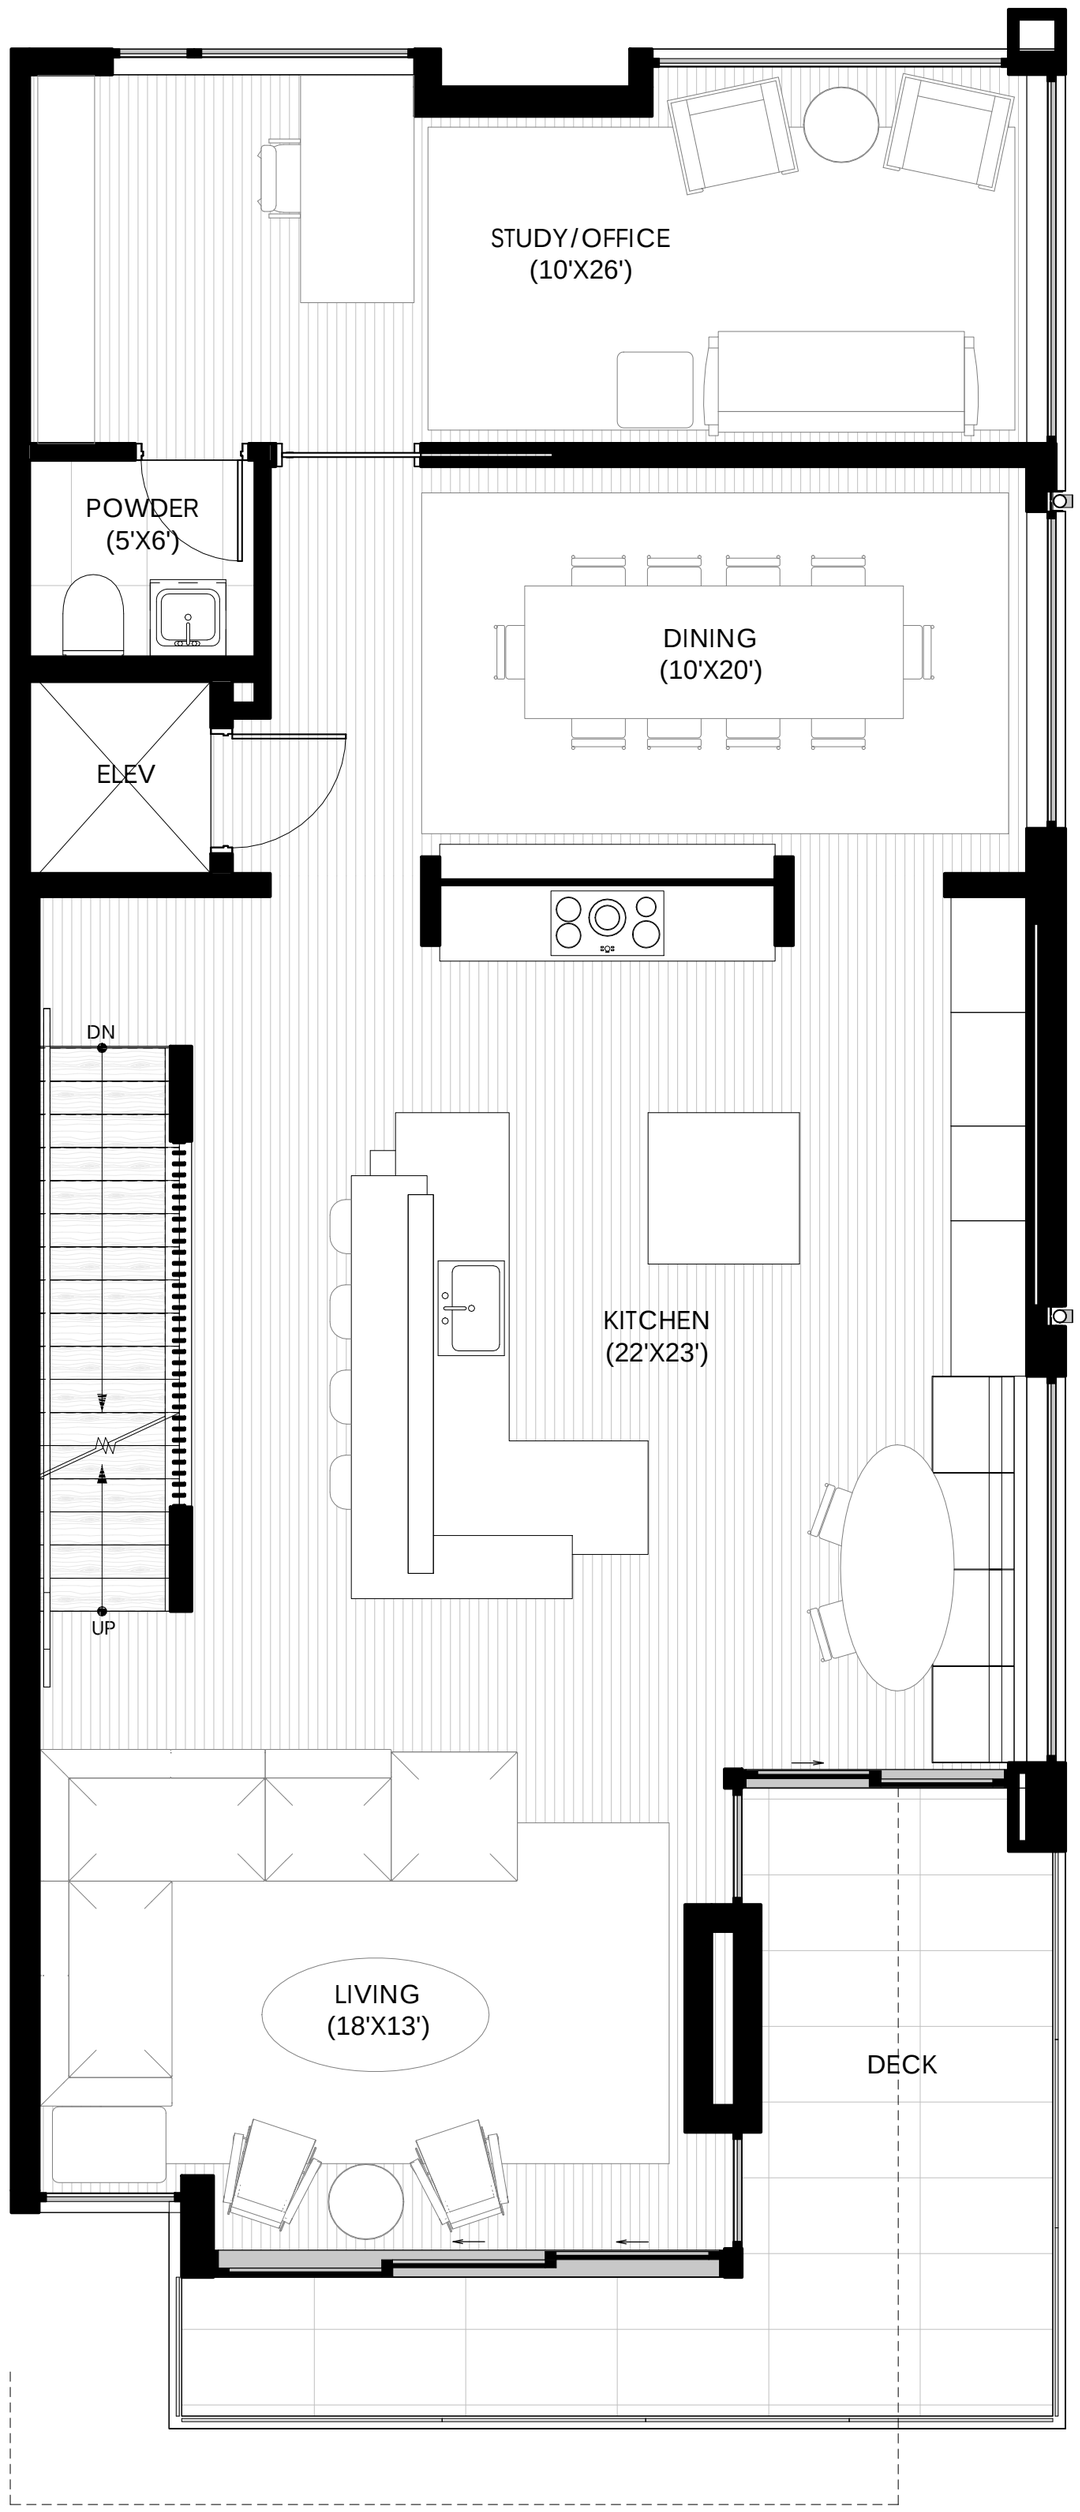
STUDY/OFFICE
(10'X26')
POWDER
(5'X6')
DINING
(10'X20')
ELEV
DN
KITCHEN
(22'X23')
UP
LIVING
(18'X13')
DECK

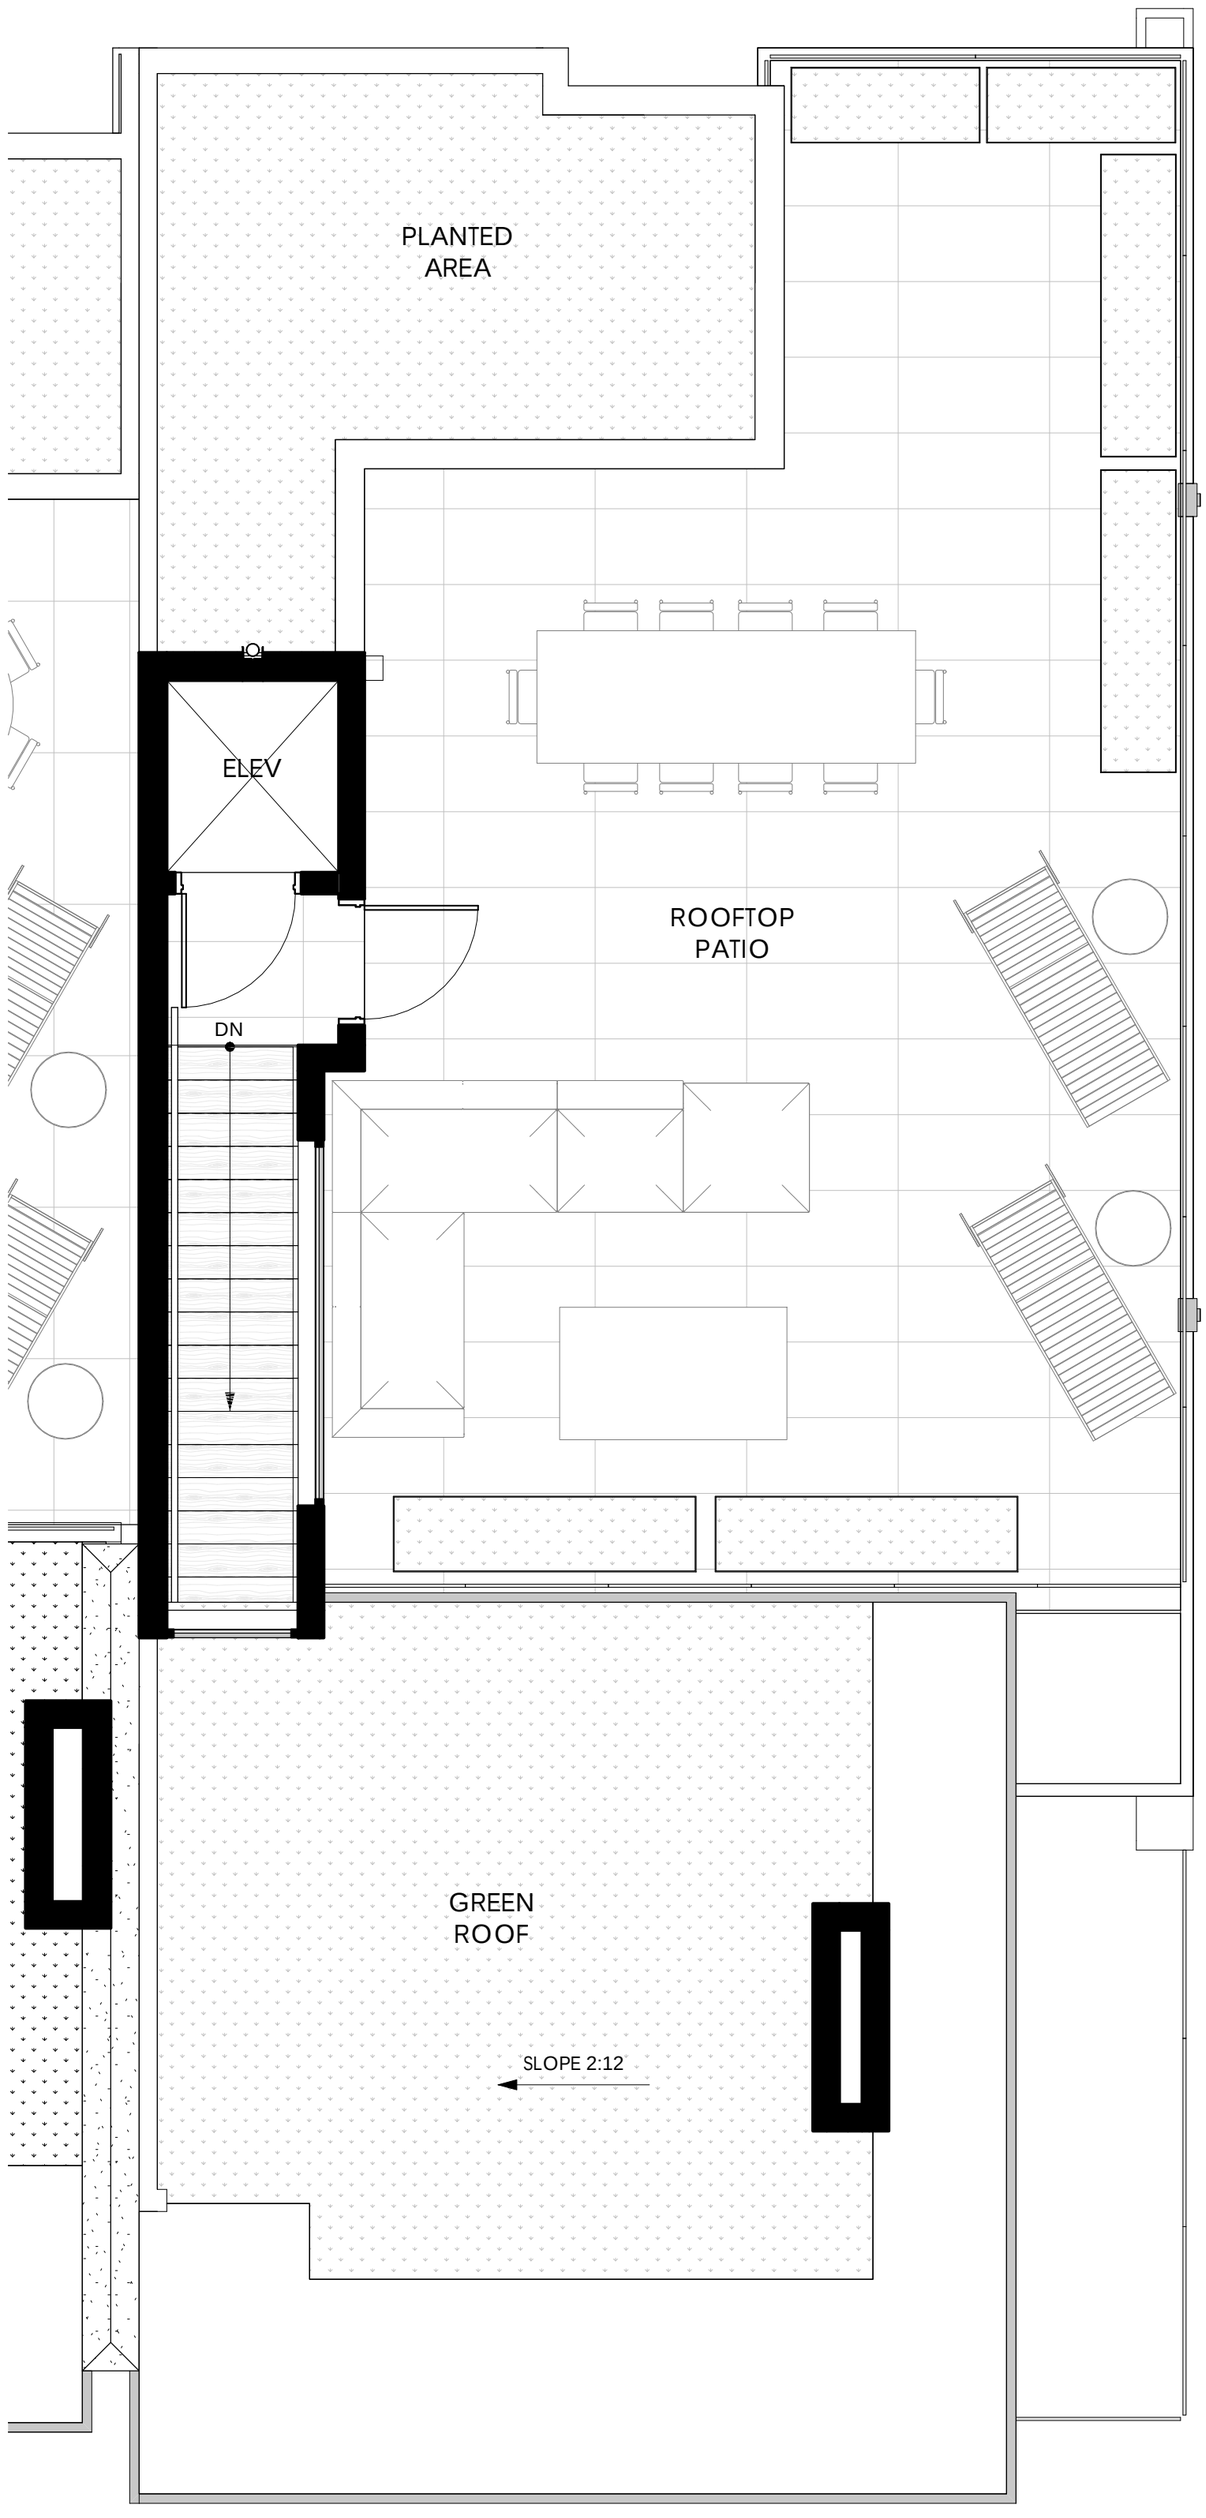
PLANTED
AREA
ELEV
DN
ROOFTOP
PATIO
GREEN
ROOF
SLOPE 2:12